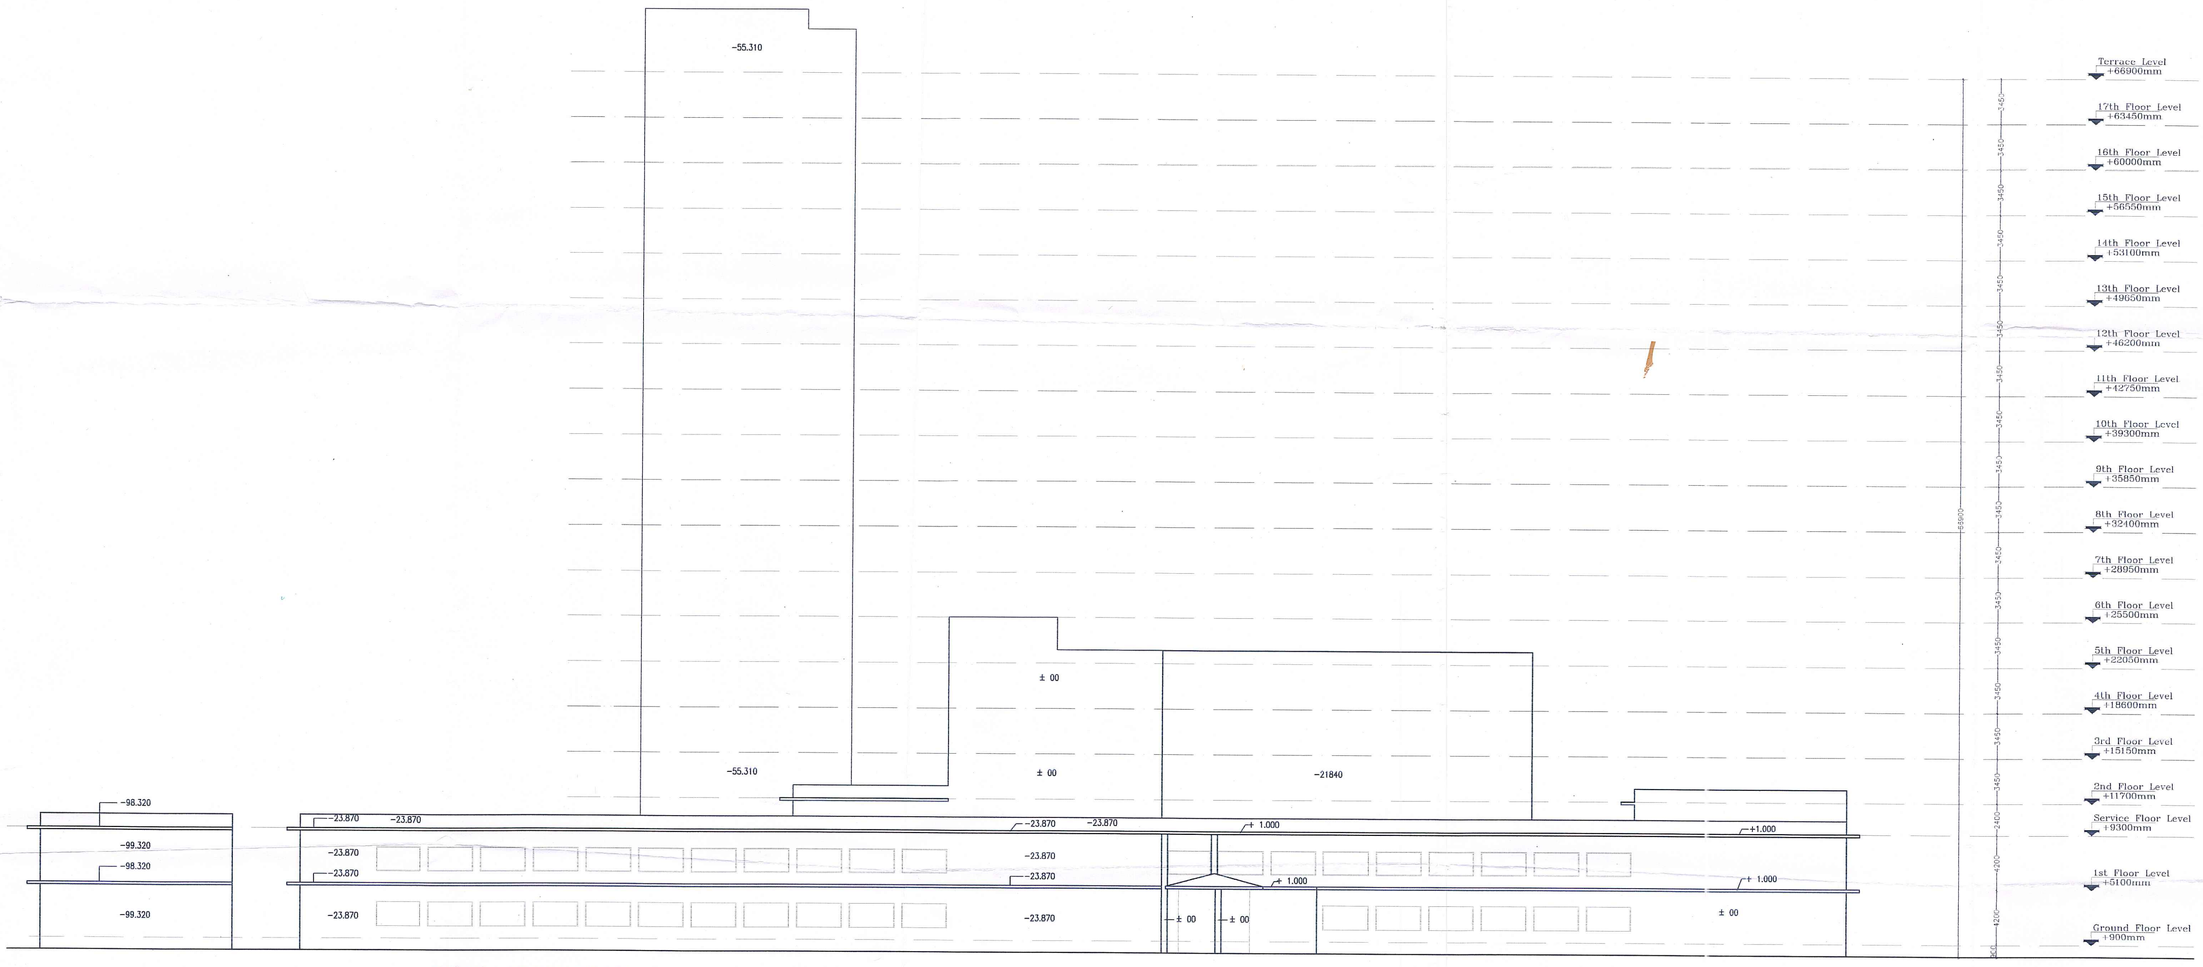

REAR ELEVATION

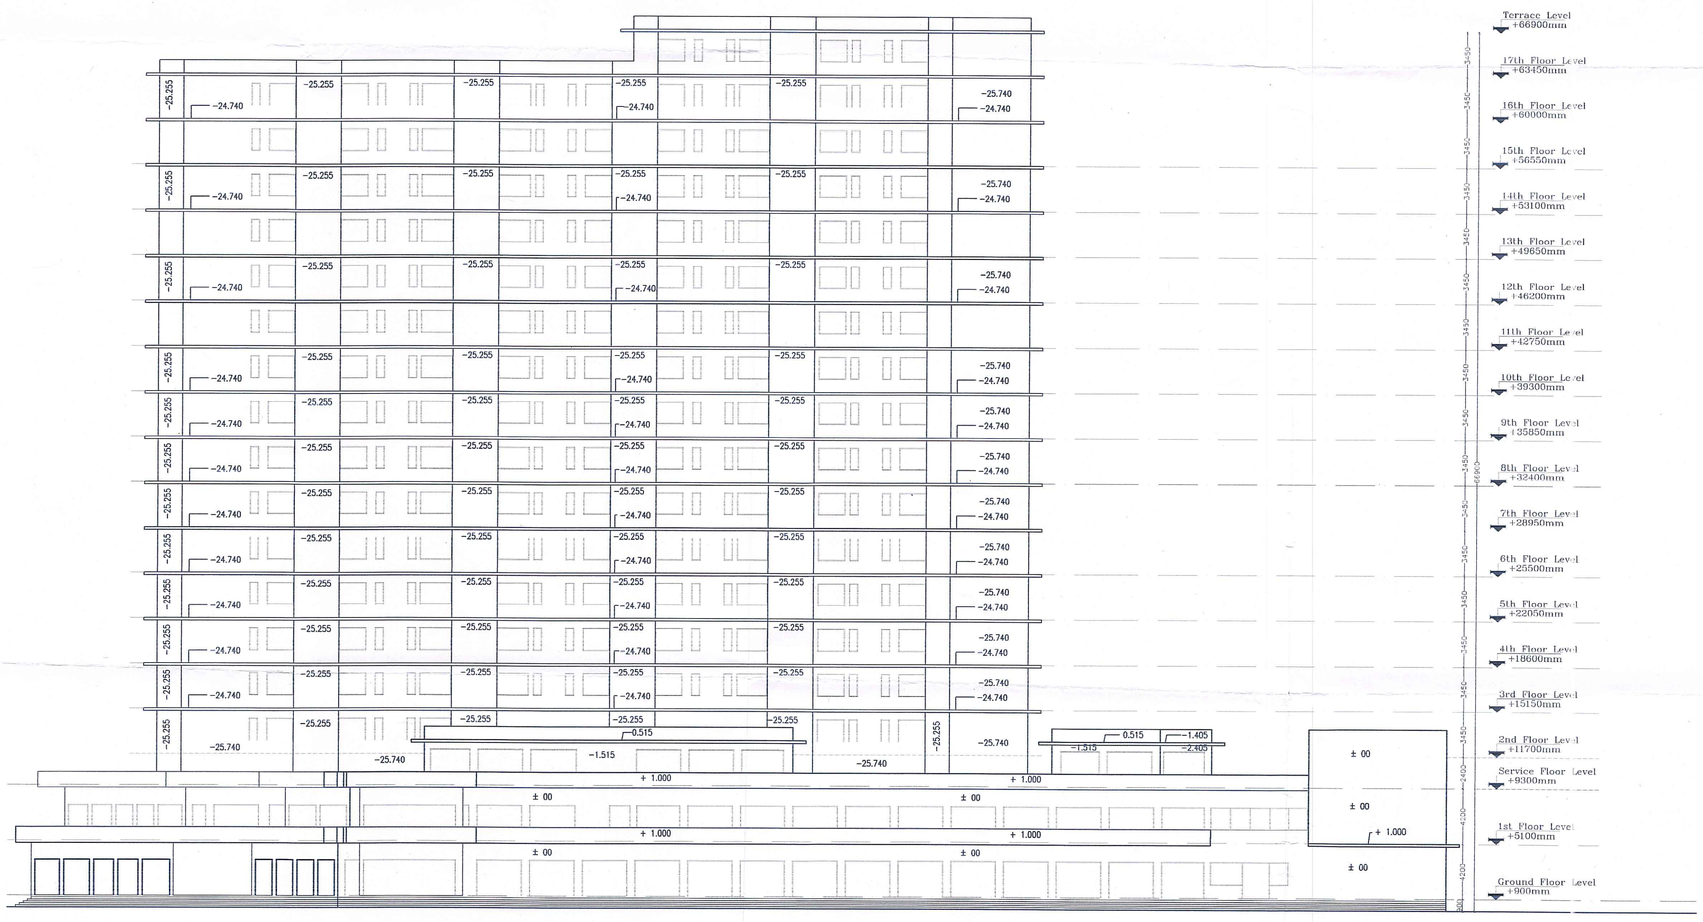

RIGHT SIDE ELEVATION

D.T.P. (HQ) Member Secretary B.P.C.
S.F.P. (G) Member B.P.C.
C.T.P. (Hr.) Chairman B.P.C.

For Crown Propbuild Pvt. Ltd.
Auth. Signatory

OWNER'S SIGN

GIAN P. MATHUR
ARCHITECT
B. Arch., M.C.A.A I.I.A
CA No. 80/5769

ARCHITECT'S SIGN

PROJECT:
PROPOSED BUILDING PLANS OF COMMERCIAL COLONY AREA MEASURING 3.840625 ACRES IN (LICENSE NO. 53 OF 2013) DATED 28.06.2013) IN SECTOR -90, GURGOAN-MANASAR URBAN COMPLEX BEING DEVELOPED BY CROWN PROPBUILD PVT. LTD.

UNIT:

TITLE: ELEVATIONS

THIS DRAWING IS THE PROPERTY OF GIAN.P.MATHUR & ASSO.(P) LTD AND SHALL NOT BE USED,COPIED OR REPRODUCED WITHOUT THIER WRITTEN PERMISSIOM

GIAN P. MATHUR AND ASSOCIATES (P) LTD.
C - 55, East Of Kailash, New Delhi-110065
T : 46599599 I F 46599512
E : info@gpmindia.com I W : www.gpmindia.com

DEALT	YUNUSH	SCALE 1:200	DRG.NO. SB-16
CHKD	BIPIN		